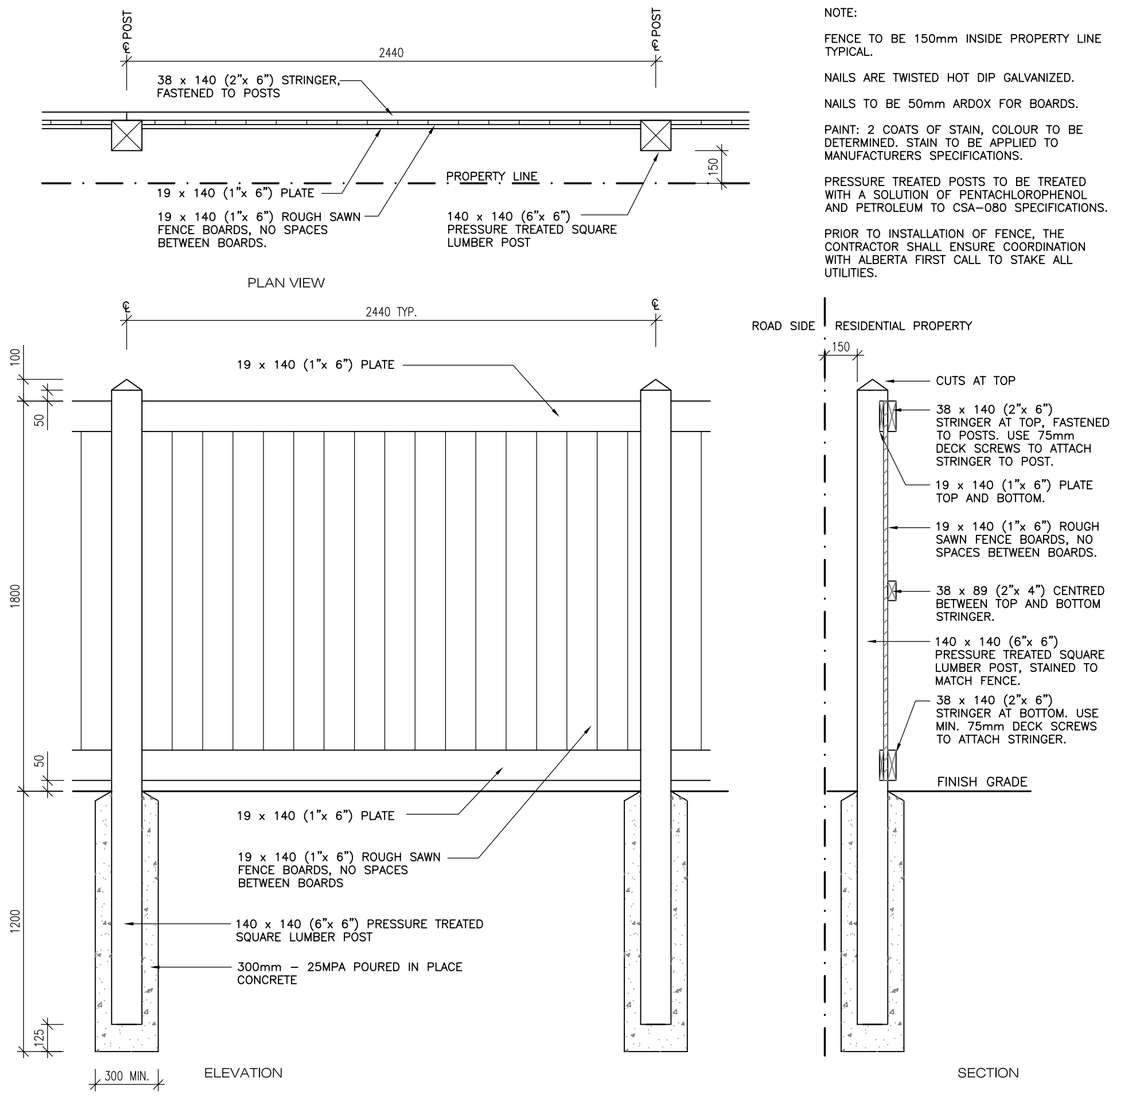

NOTE:

FENCE TO BE 150mm INSIDE PROPERTY LINE TYPICAL.

NAILS ARE TWISTED HOT DIP GALVANIZED.

NAILS TO BE 50mm ARDOX FOR BOARDS.

PAINT: 2 COATS OF STAIN, COLOUR TO BE DETERMINED. STAIN TO BE APPLIED TO MANUFACTURERS SPECIFICATIONS.

PRESSURE TREATED POSTS TO BE TREATED WITH A SOLUTION OF PENTACHLOROPHENOL AND PETROLEUM TO CSA–080 SPECIFICATIONS.

PRIOR TO INSTALLATION OF FENCE, THE CONTRACTOR SHALL ENSURE COORDINATION WITH ALBERTA FIRST CALL TO STAKE ALL UTILITIES.

1 L5 | 1.8m HEIGHT TIMBER SCREEN FENCE
DETAILS
SCALE 1:20

FENCING NOTES

IF QUESTIONS...ASK!

CONTRACTOR TO NOTIFY CONSULTANT IF ANY DISCREPANCIES, ERRORS OR OMISSIONS.

DIMENSIONS ARE IN MILLIMETERS, UNLESS OTHERWISE NOTED.

CONTRACTOR TO CONTACT ALBERTA FIRST CALL TO LOCATE ALL UTILITIES PRIOR TO COMMENCING ANY WORK.

FOR GRADING REFER TO ENGINEERS DRAWINGS.

PROPERTY LINES TO BE STAKED OUT BY SURVEYOR PRIOR TO COMMENCING OF ANY WORK.

ALL POSTS TO BE PRESSURE TREATED LUMBER.

ALL POSTS, STRINGERS, BOARDS SHALL BE STRAIGHT AND FREE OF SPLINTERS, WARPING, CRACKS, LARGE KNOTS.

FENCE TO BE PAINTED WITH 2 COATS OF STAIN, COLOUR TO BE DETERMINED.

CONTRACTOR TO SUBMIT COLOUR SAMPLE TO CONSULTANT FOR APPROVAL

NOTE:

STAGE 5 TIMBER FENCE TO MATCH STAGE 1–4 TIMBER FENCE.

WORKMANSHIP TO MATCH STAGE 1–4 TIMBER FENCE.

COLOUR TO MATCH STAGE 1–4 TIMBER FENCE COLOUR.

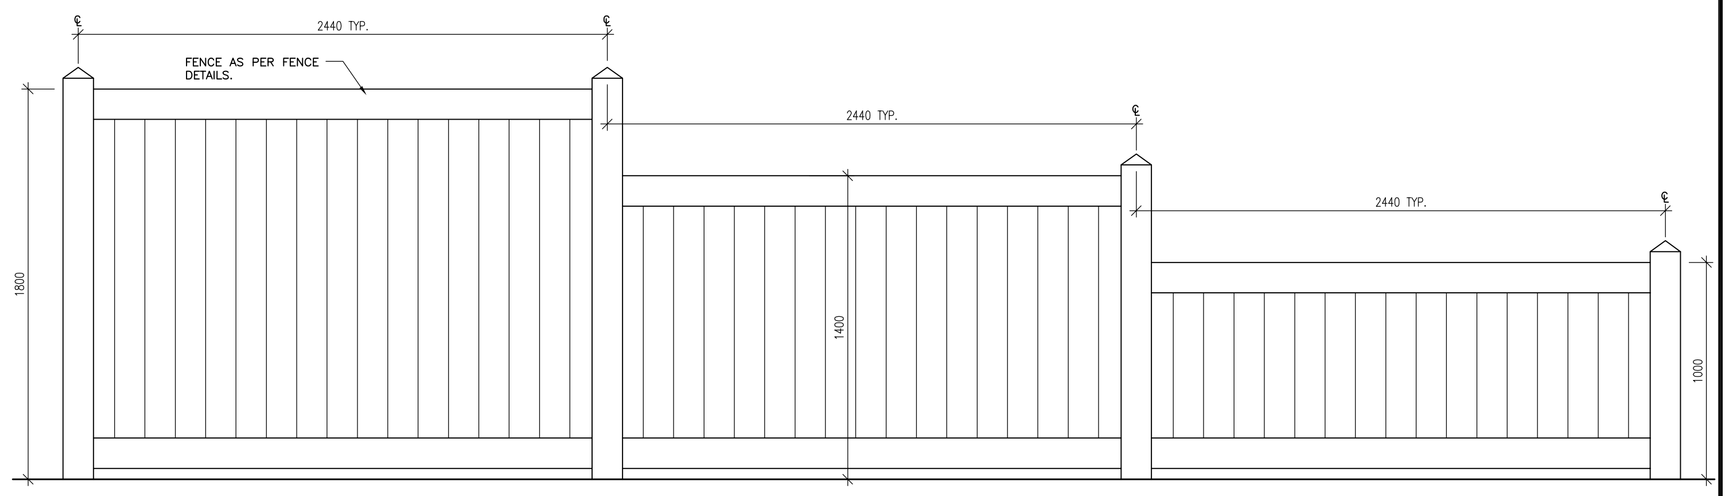

3 L5 | 1.8m HEIGHT TIMBER SCREEN FENCE STEPPING DOWN
DETAILS
SCALE 1:20

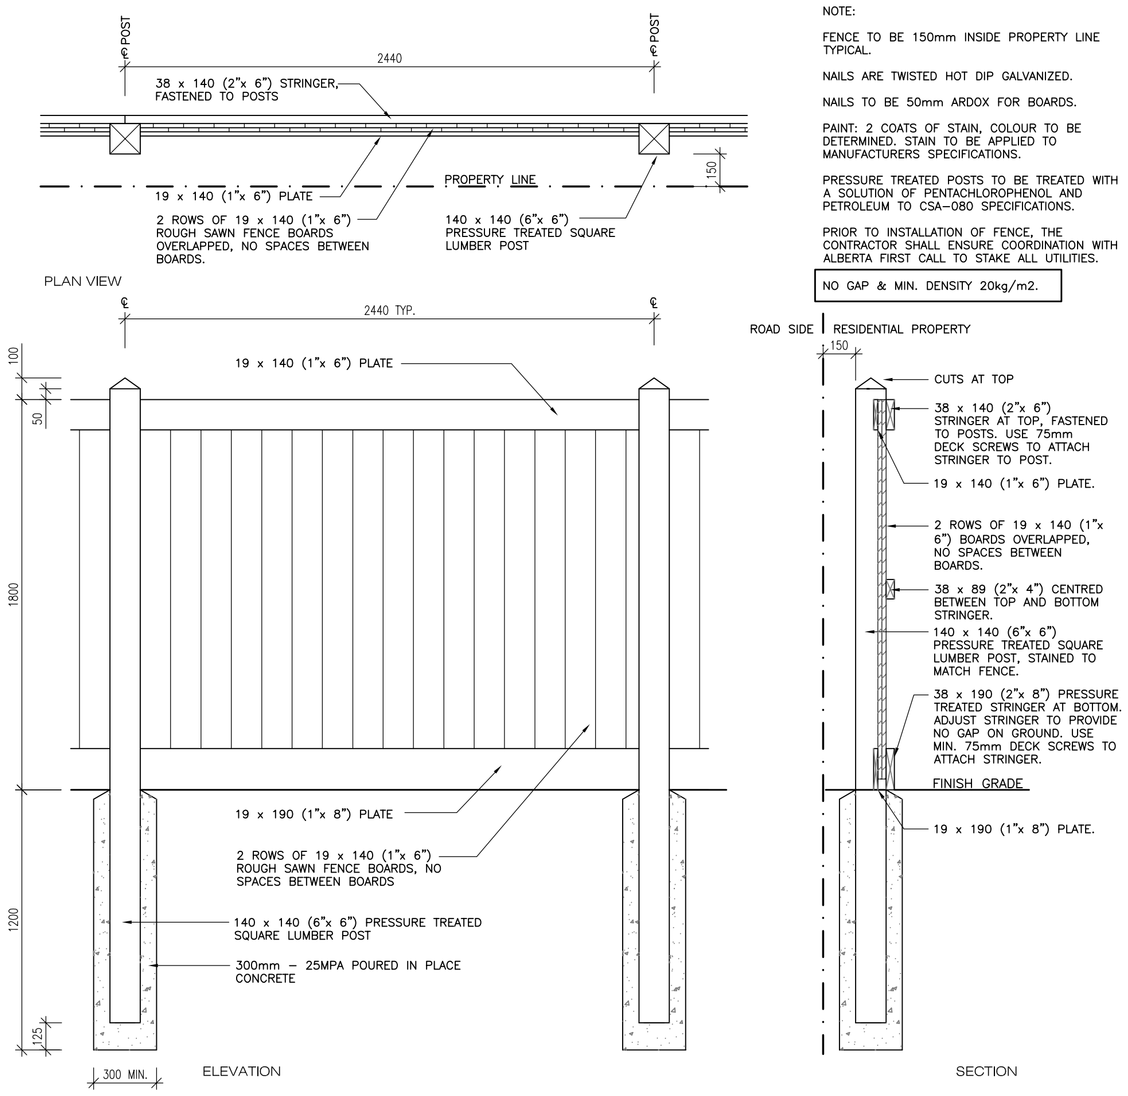

NOTE:

FENCE TO BE 150mm INSIDE PROPERTY LINE TYPICAL.

NAILS ARE TWISTED HOT DIP GALVANIZED.

NAILS TO BE 50mm ARDOX FOR BOARDS.

PAINT: 2 COATS OF STAIN, COLOUR TO BE DETERMINED. STAIN TO BE APPLIED TO MANUFACTURERS SPECIFICATIONS.

PRESSURE TREATED POSTS TO BE TREATED WITH A SOLUTION OF PENTACHLOROPHENOL AND PETROLEUM TO CSA–080 SPECIFICATIONS.

PRIOR TO INSTALLATION OF FENCE, THE CONTRACTOR SHALL ENSURE COORDINATION WITH ALBERTA FIRST CALL TO STAKE ALL UTILITIES.

NO GAP & MIN. DENSITY 20kg/m2.

2 L5 | 1.8m HEIGHT TIMBER NOISE ATTENUATION FENCE
DETAILS
SCALE 1:20

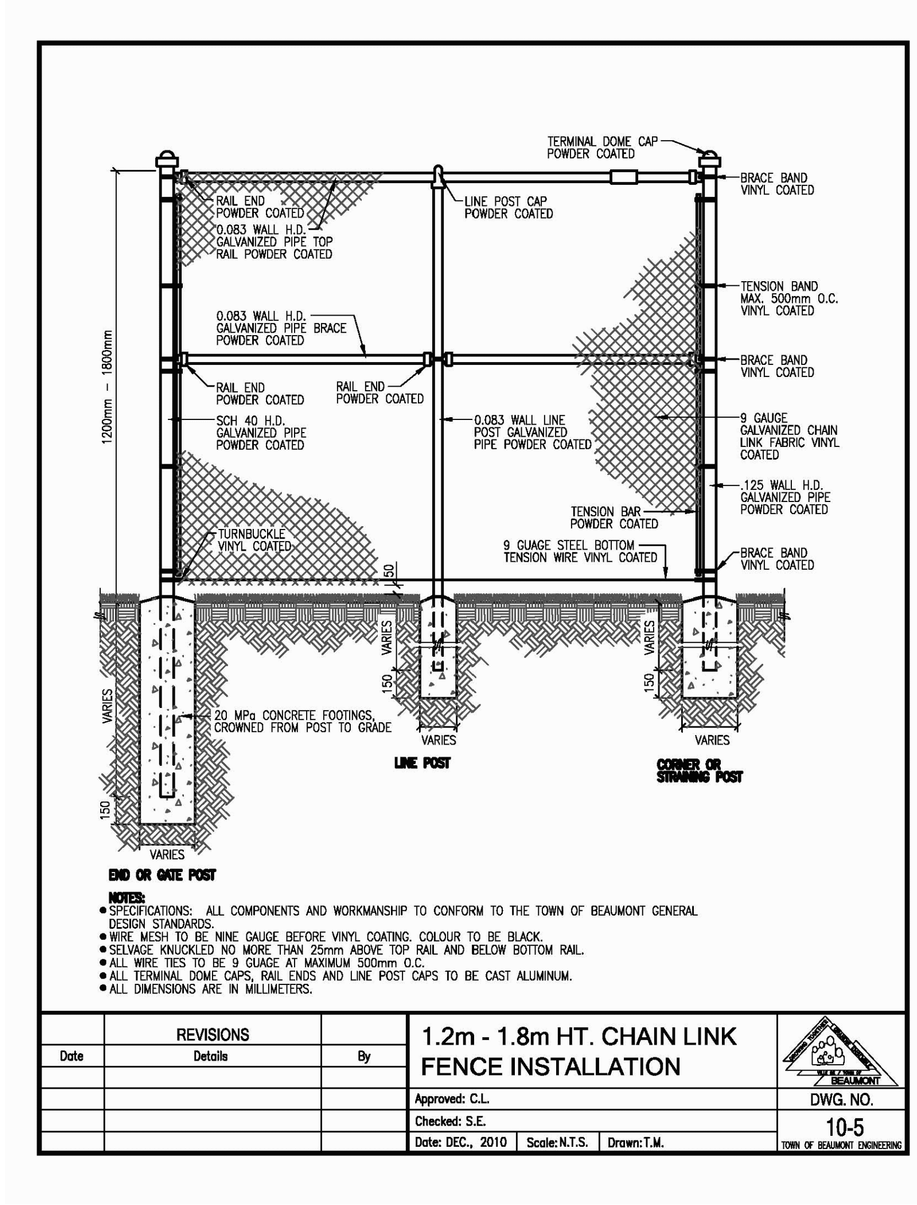

NOTES:

- SPECIFICATIONS: ALL COMPONENTS AND WORKMANSHIP TO CONFORM TO THE TOWN OF BEAUMONT GENERAL DESIGN STANDARDS.
- WIRE MESH TO BE NINE GAUGE BEFORE VINYL COATING. COLOUR TO BE BLACK.
- SELVAGE KNUCKLED NO MORE THAN 25mm ABOVE TOP RAIL AND BELOW BOTTOM RAIL.
- ALL WIRE TIES TO BE 9 GUAGE AT MAXIMUM 500mm O.C.
- ALL TERMINAL DOME CAPS, RAIL ENDS AND LINE POST CAPS TO BE CAST ALUMINUM.
- ALL DIMENSIONS ARE IN MILLIMETERS.

REVISIONS		
Date	Details	By

1.2m - 1.8m HT. CHAIN LINK FENCE INSTALLATION

Approved: C.L.
Checked: S.E.
Date: DEC., 2010 | Scale: N.T.S. | Drawn: T.M.

DWG. NO. 10-5
TOWN OF BEAUMONT ENGINEERING

consultant

DESIGNNORTH
LANDSCAPE ARCHITECTURE INC.
77 CHIPPEWA ROAD
SHERWOOD PARK, ALBERTA
T8A 6J7
P 780 417 9596 F 780 417 3776

stamp

The Alberta Association of Landscape Architects
Stefan N. Luchinger

revisions

issued for

3	SECOND SUBMISSION TO TOWN OF BEAUMONT	13/05/14
2	FIRST SUBMISSION TO TOWN OF BEAUMONT	14/04/14
1	PRELIMINARY REVIEW	20/09/13

client

project

EAGLEMONT
SUBDIVISION
STAGE 5
BEAUMONT, ALBERTA

FENCE DETAILS

SCALE AS SHOWN
13 MAY 2014

L5