Roads

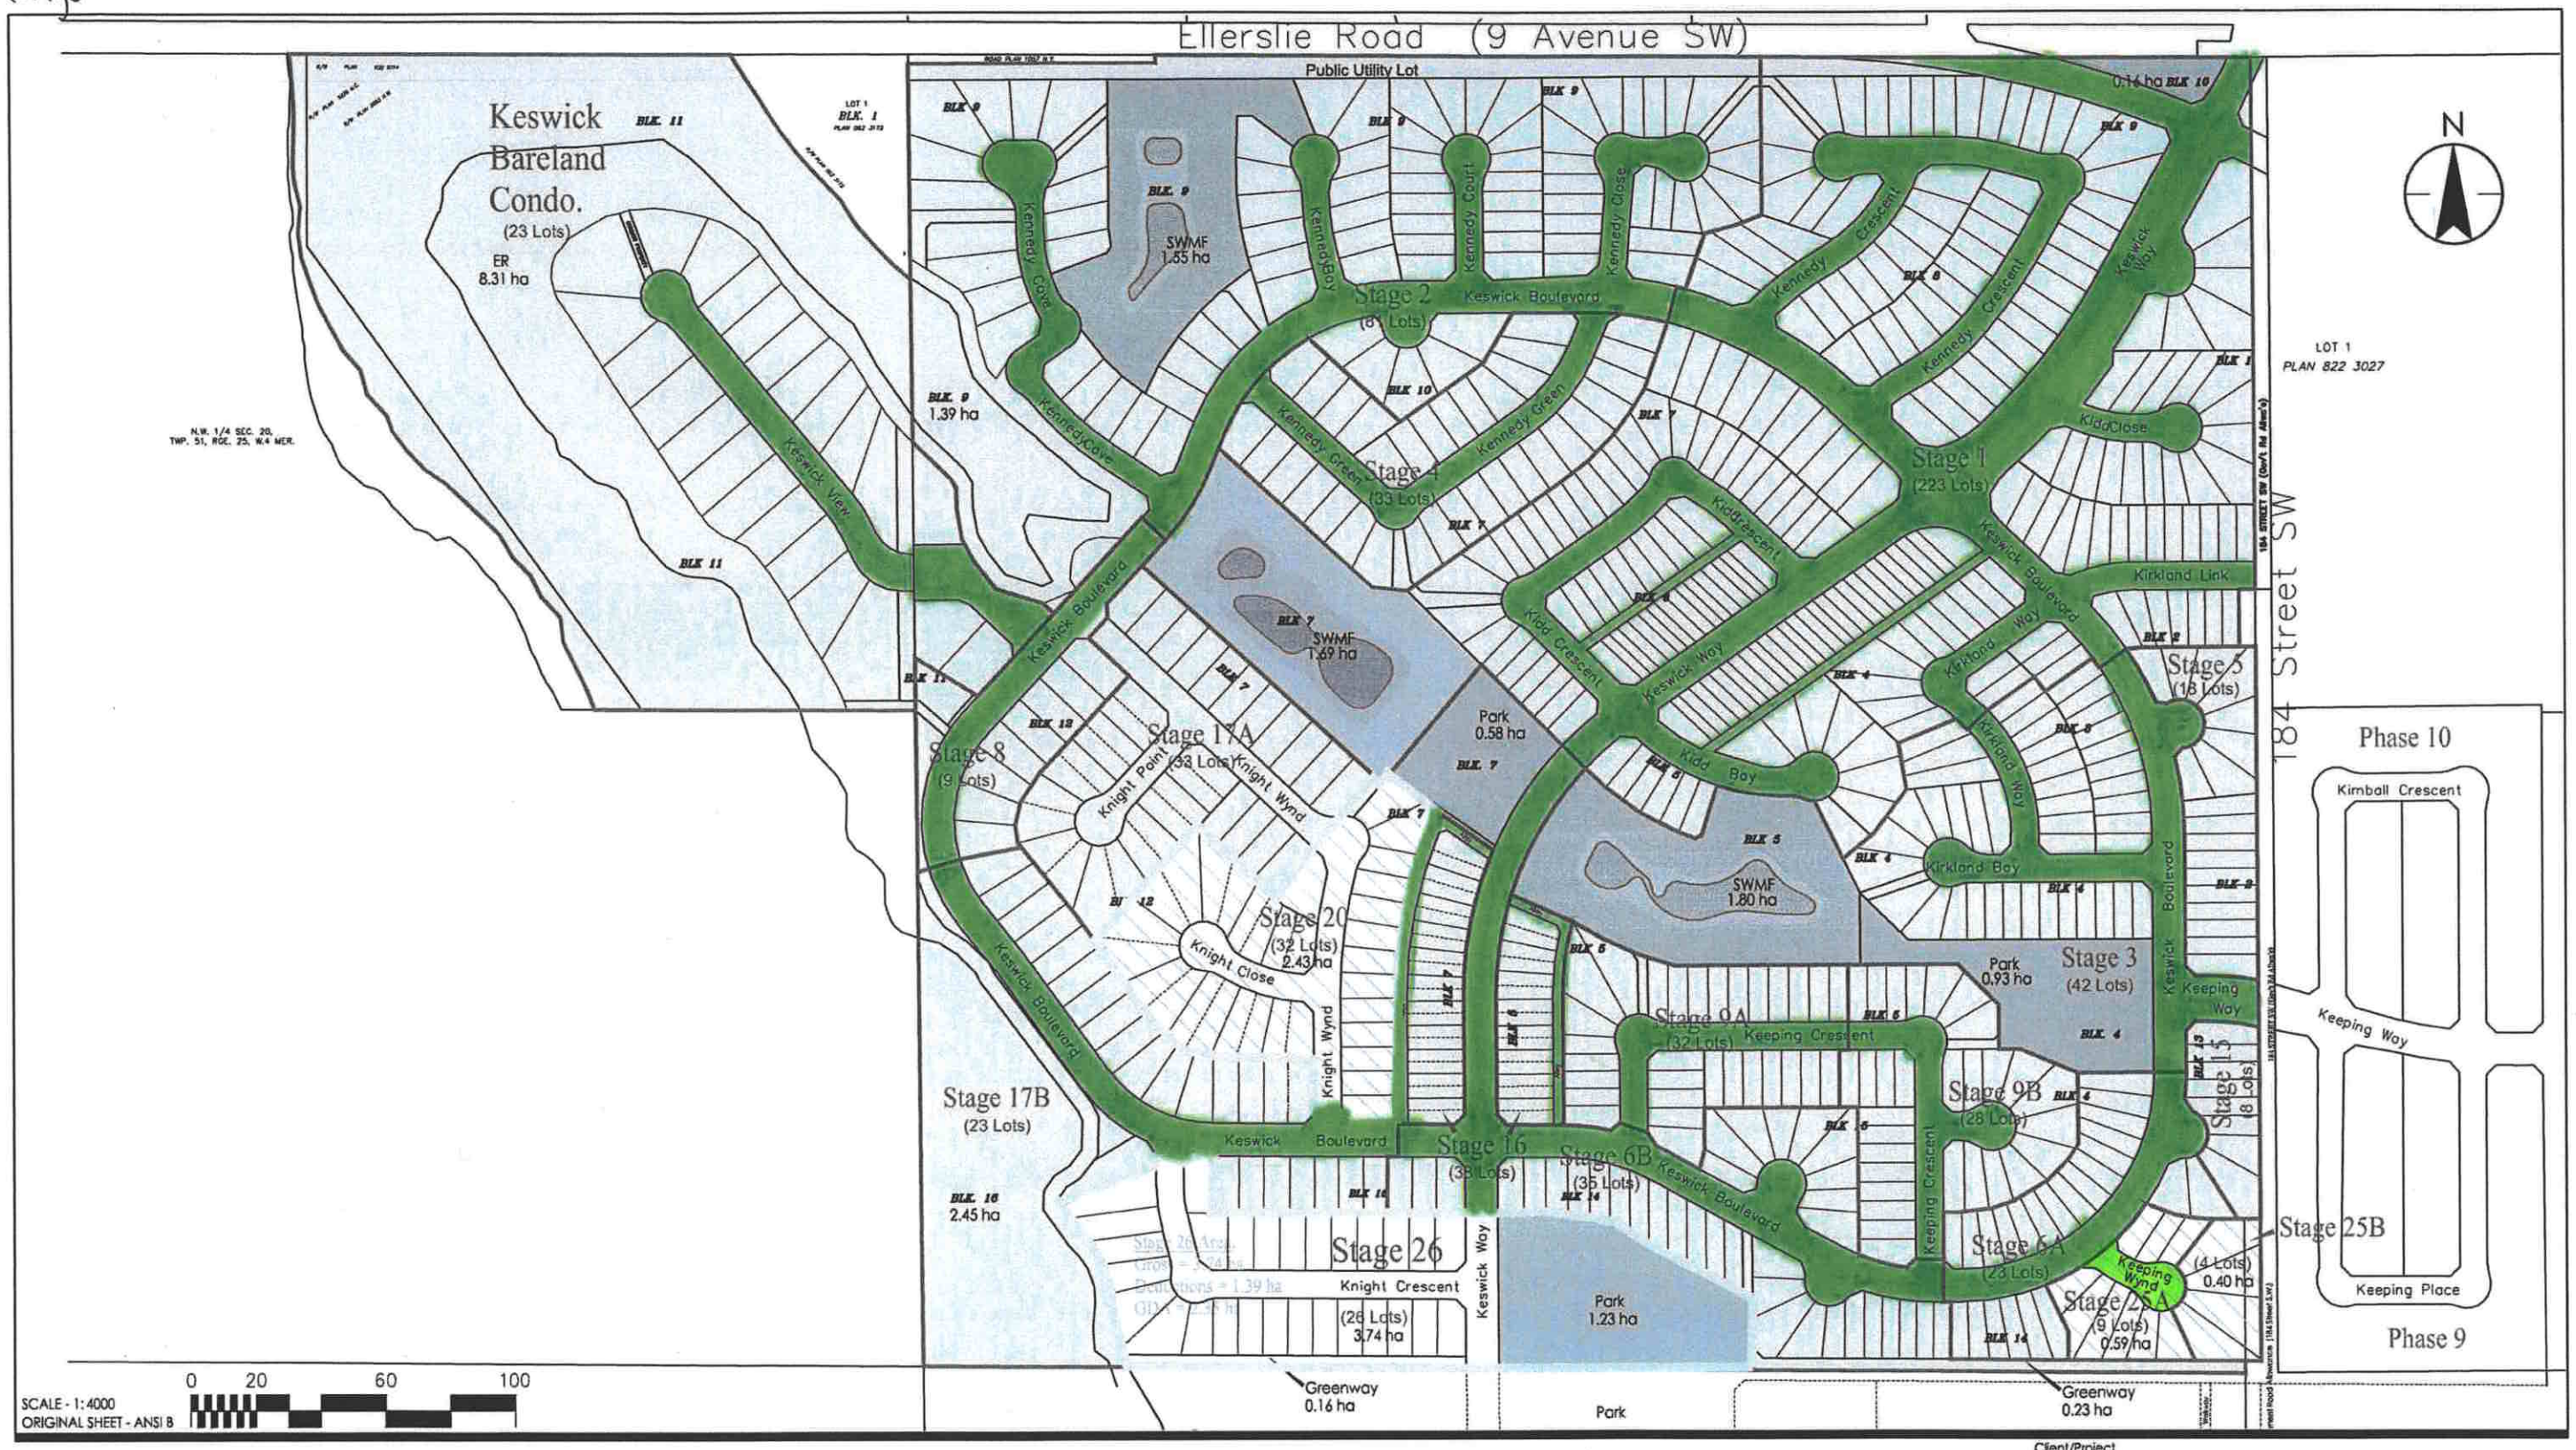

V:\1161\Active\116100000\general_mlc\drawings And Graphics\overall_keswick_2019-10-22.dwg

FAC Complete.

Complete

Approved Drawings

Stantec

#400, 10220 -103 Ave NW
Edmonton, AB T5J 0K4
www.stantec.com

Client/Project
MLC GROUP INC. / CAMERON COMMUNITIES INC.
KESWICK NEIGHBOURHOOD

Figure No.

Title
KESWICK OVERALL PLAN